QUADRO Q2033(P/B/O)

"vannastel"
(RL/RS/RV)445012

DIMA DI FORATURA RADIATORE ELETTRICO QUADRO Q2033(P/B/O) - (RS/RL/RV)445012(SCALA 1:1)
TEMPLATE FOR THE DRILLING OF QUADRO ELECTRIC TOWEL WARMER Q2033(P/B/O) - (RS/RL/RV)445012 (SCALE1:1)
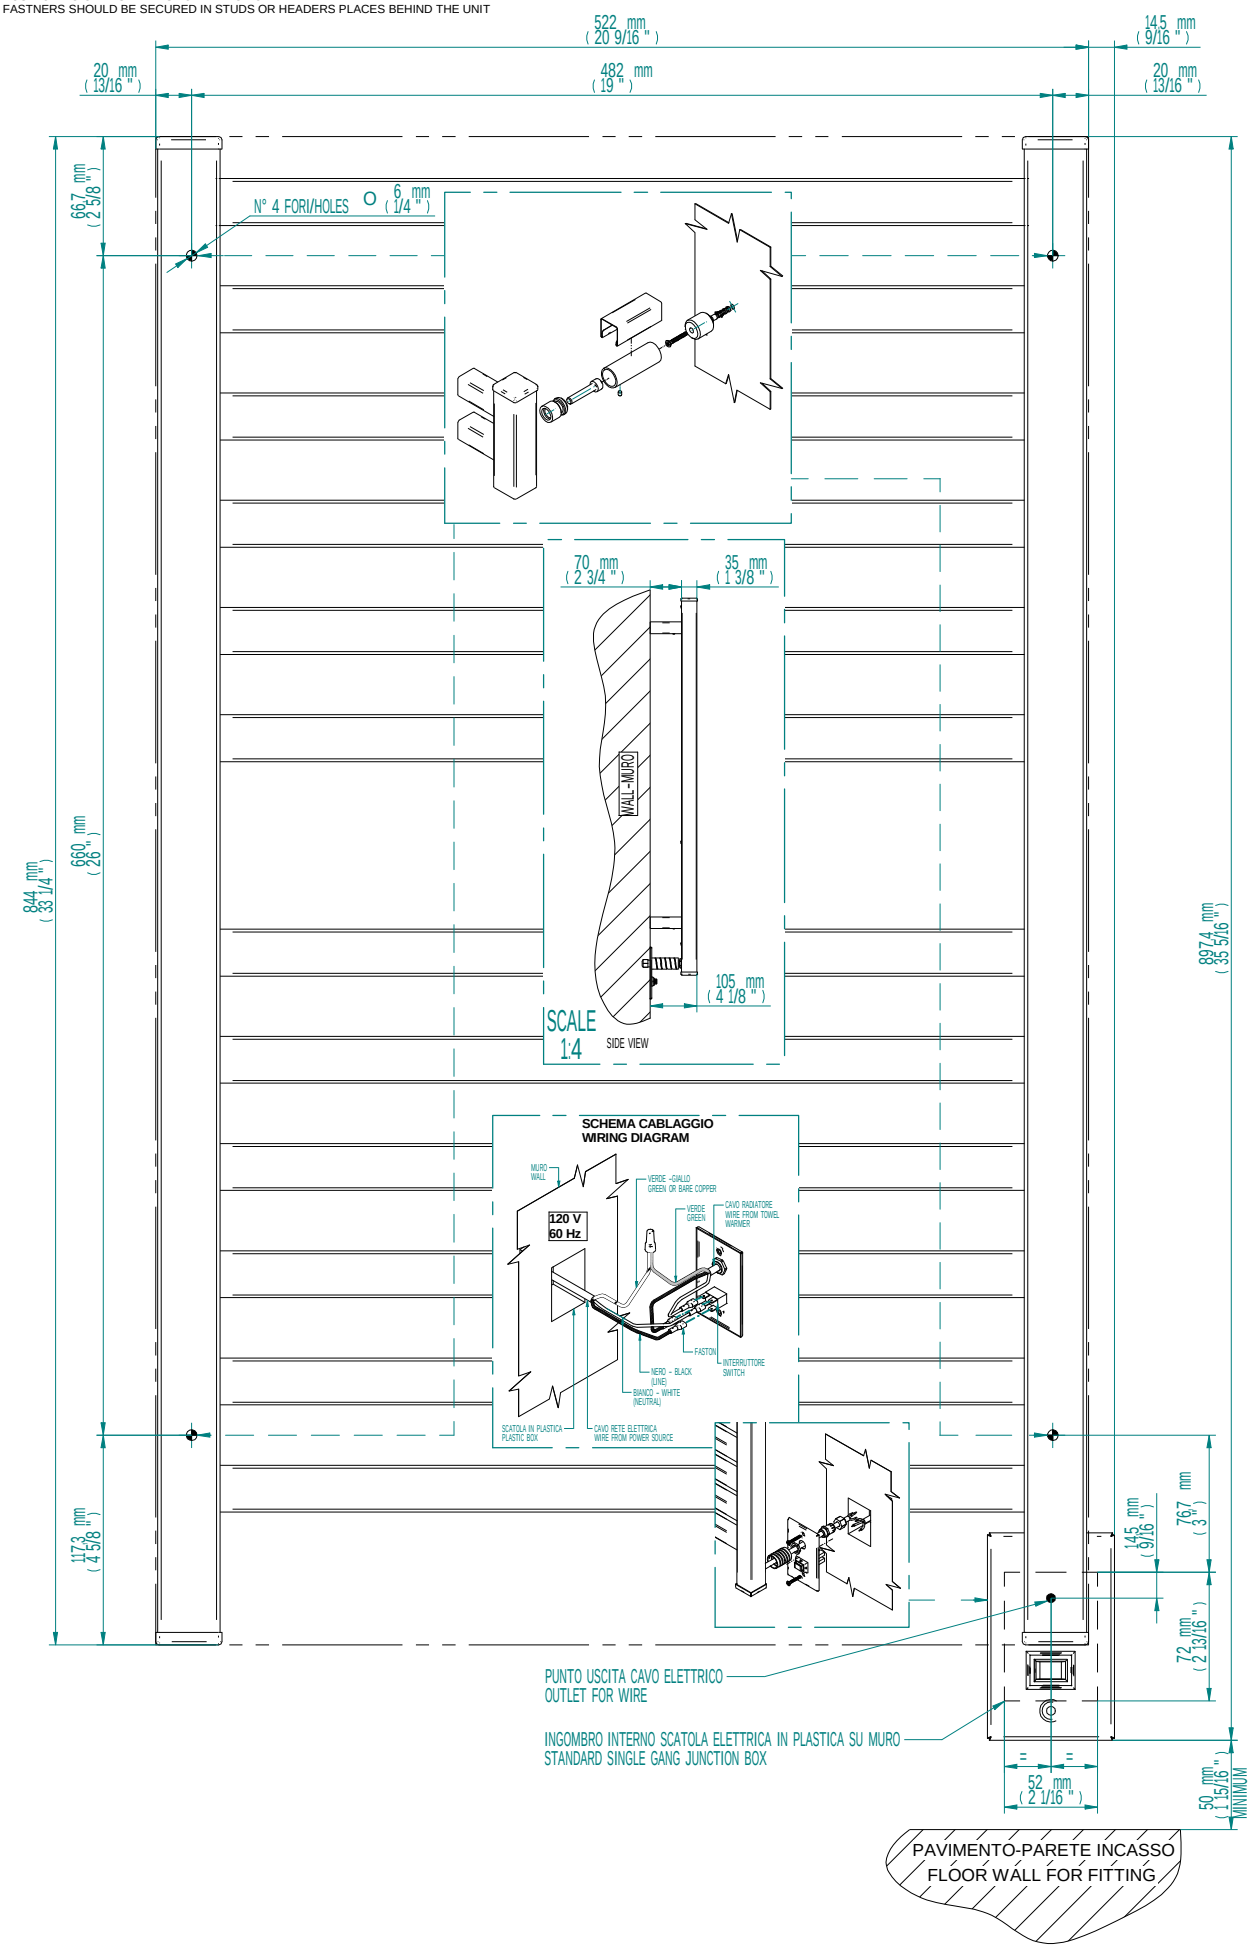
FORO PER INSERIMENTO TASSELLO A MURO 6x30
POSITIONING OF FASTENERS FOR FIXING TO WALL.
FASTNERS SHOULD BE SECURED IN STUDS OR HEADERS PLACES BEHIND THE UNIT